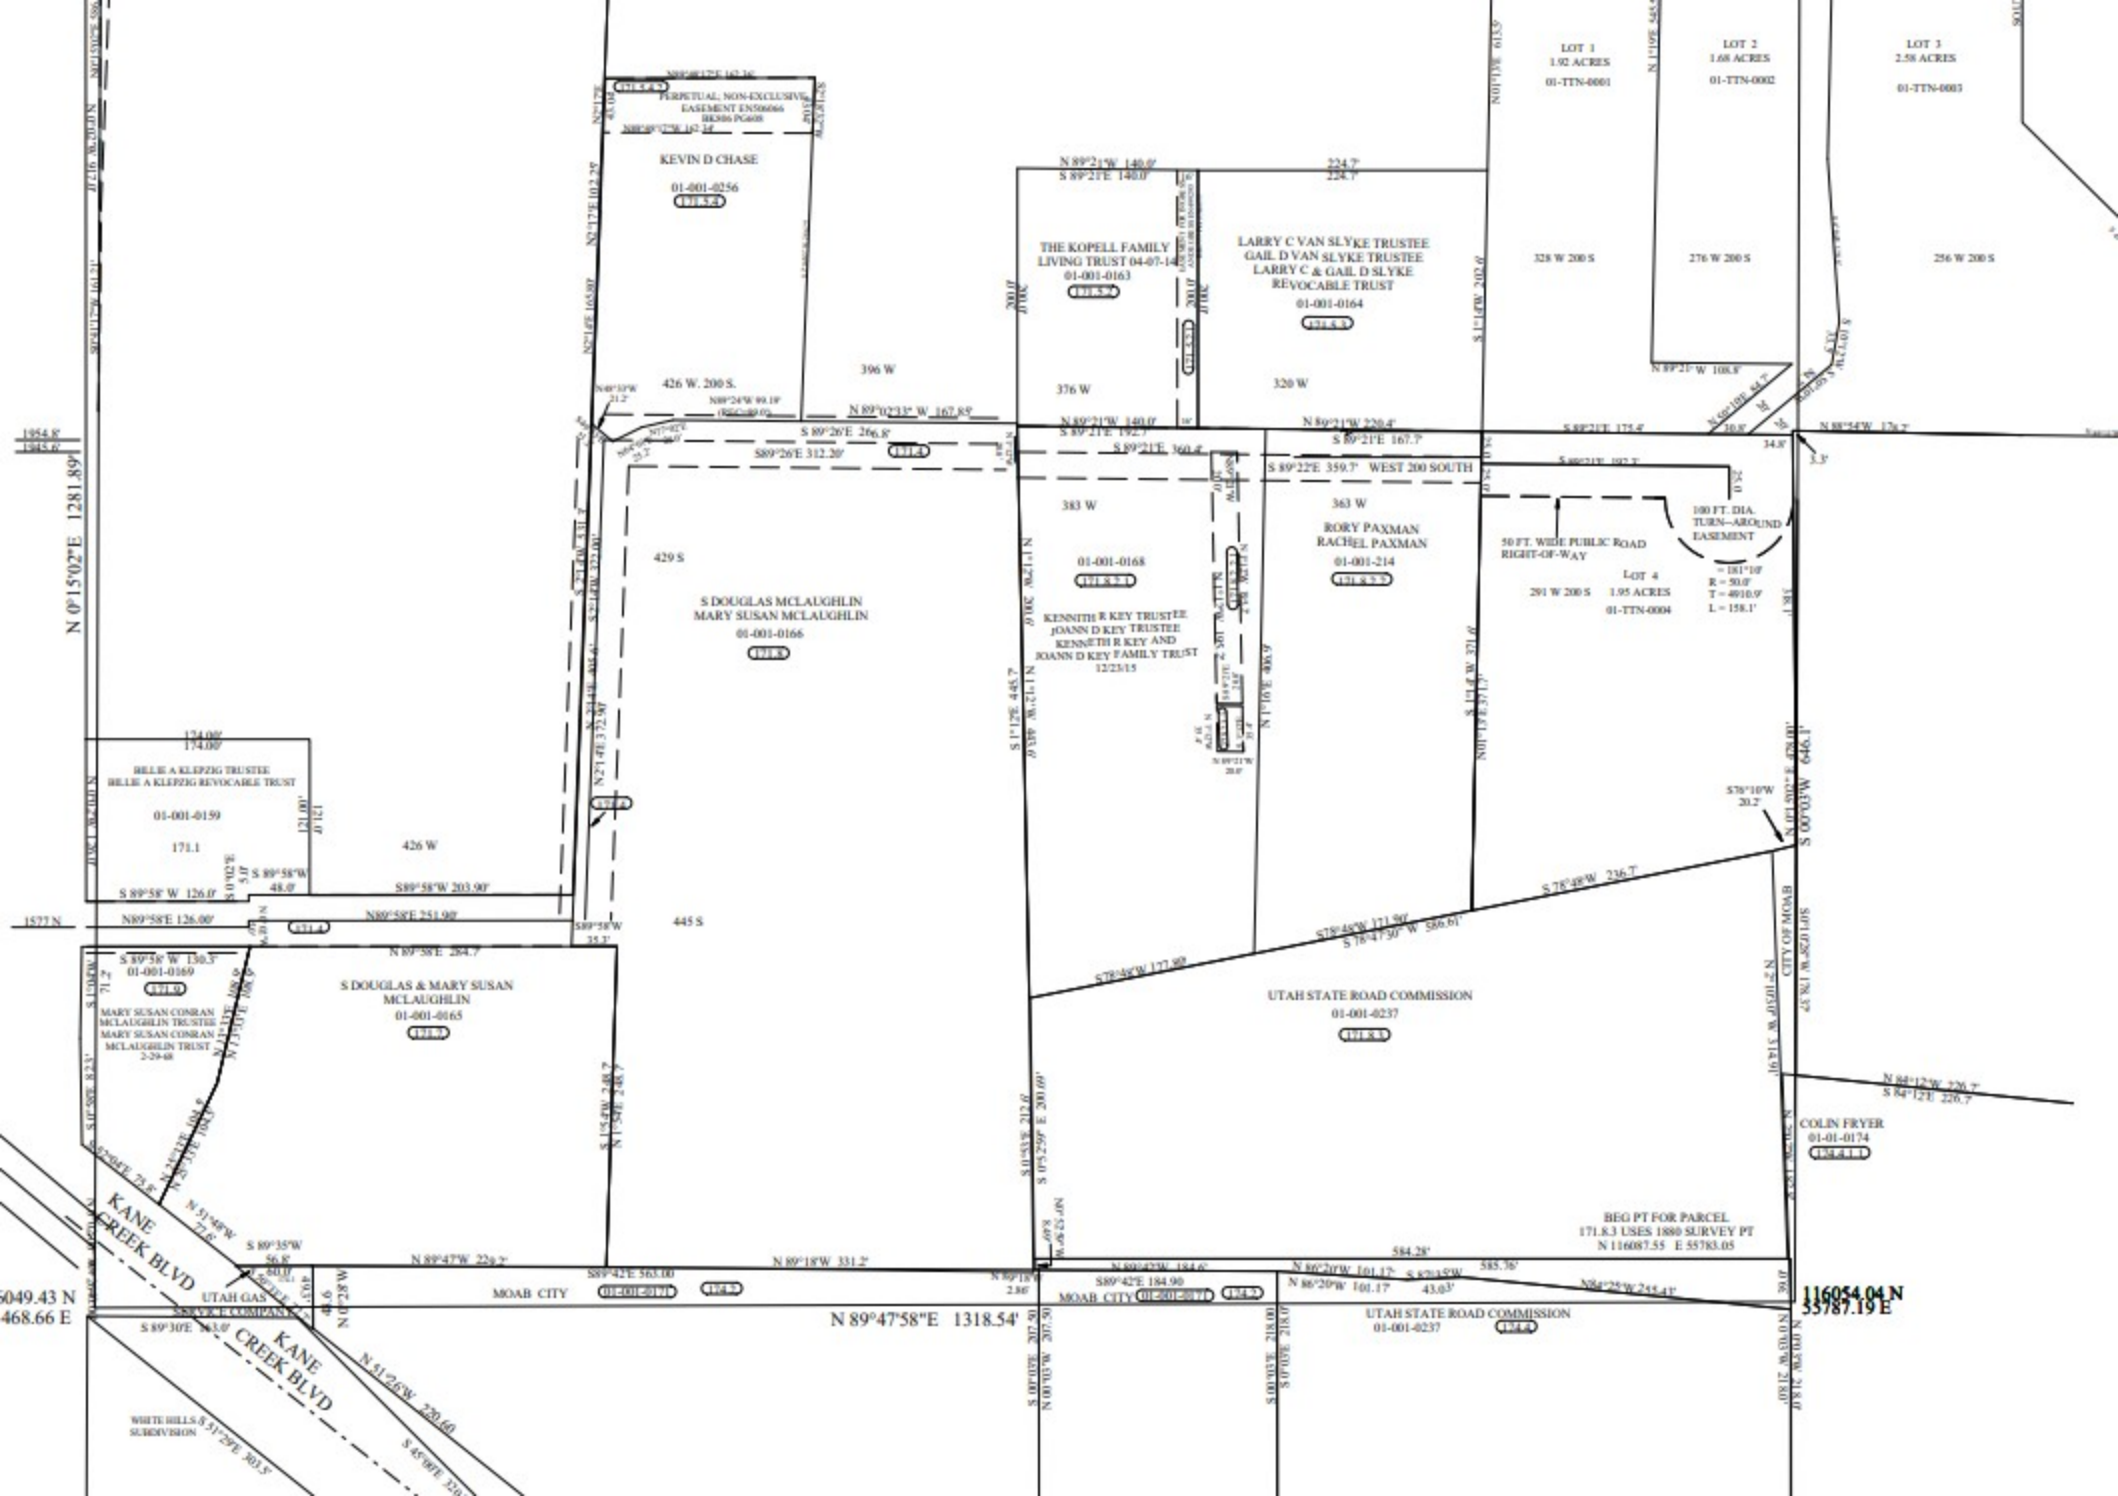
LOT 1
1.92 ACRES
01-TTN-0001
LOT 2
1.68 ACRES
01-TTN-0002
LOT 3
2.58 ACRES
01-TTN-0003
KEVIN D CHASE
01-001-0256
THE KOPELL FAMILY LIVING TRUST 04-07-14
01-001-0163
LARRY C VAN SLYKE TRUSTEE
GAIL D VAN SLYKE TRUSTEE
LARRY C & GAIL D SLYKE REVOCABLE TRUST
01-001-0164
328 W 200 S
276 W 200 S
256 W 200 S
426 W. 200 S.
396 W
376 W
320 W
383 W
363 W
429 S
445 S
S DOUGLAS MCLAUGHLIN
MARY SUSAN MCLAUGHLIN
01-001-0166
RORY PAXMAN
RACHEL PAXMAN
01-001-214
01-001-0168
KENNITH R KEY TRUSTEE
JOANN D KEY TRUSTEE
KENNETH R KEY AND JOANN D KEY FAMILY TRUST
12/23/15
50 FT. WIDE PUBLIC ROAD RIGHT-OF-WAY
100 FT. DIA. TURN-AROUND EASEMENT
LOT 4
1.95 ACRES
01-TTN-0004
291 W 200 S
BILLIE A KLEPZIG TRUSTEE
BILLIE A KLEPZIG REVOCABLE TRUST
01-001-0159
S DOUGLAS & MARY SUSAN MCLAUGHLIN
01-001-0165
MARY SUSAN CONRAN MCLAUGHLIN TRUSTEE OF MARY SUSAN CONRAN MCLAUGHLIN TRUST 2-29-68
01-001-0169
UTAH STATE ROAD COMMISSION
01-001-0237
COLIN FRYER
01-01-0174
BEG PT FOR PARCEL
171.8.3 USES 1880 SURVEY PT
N 116087.55 E 55783.05
KANE CREEK BLVD
MOAB CITY
01-001-0171
UTAH GAS SERVICE COMPANY
WHITE HILLS SUBDIVISION
N 0°15'02"E 1281.89'
N 89°47'58"E 1318.54'
116054.04 N
55787.19 E
6049.43 N
468.66 E